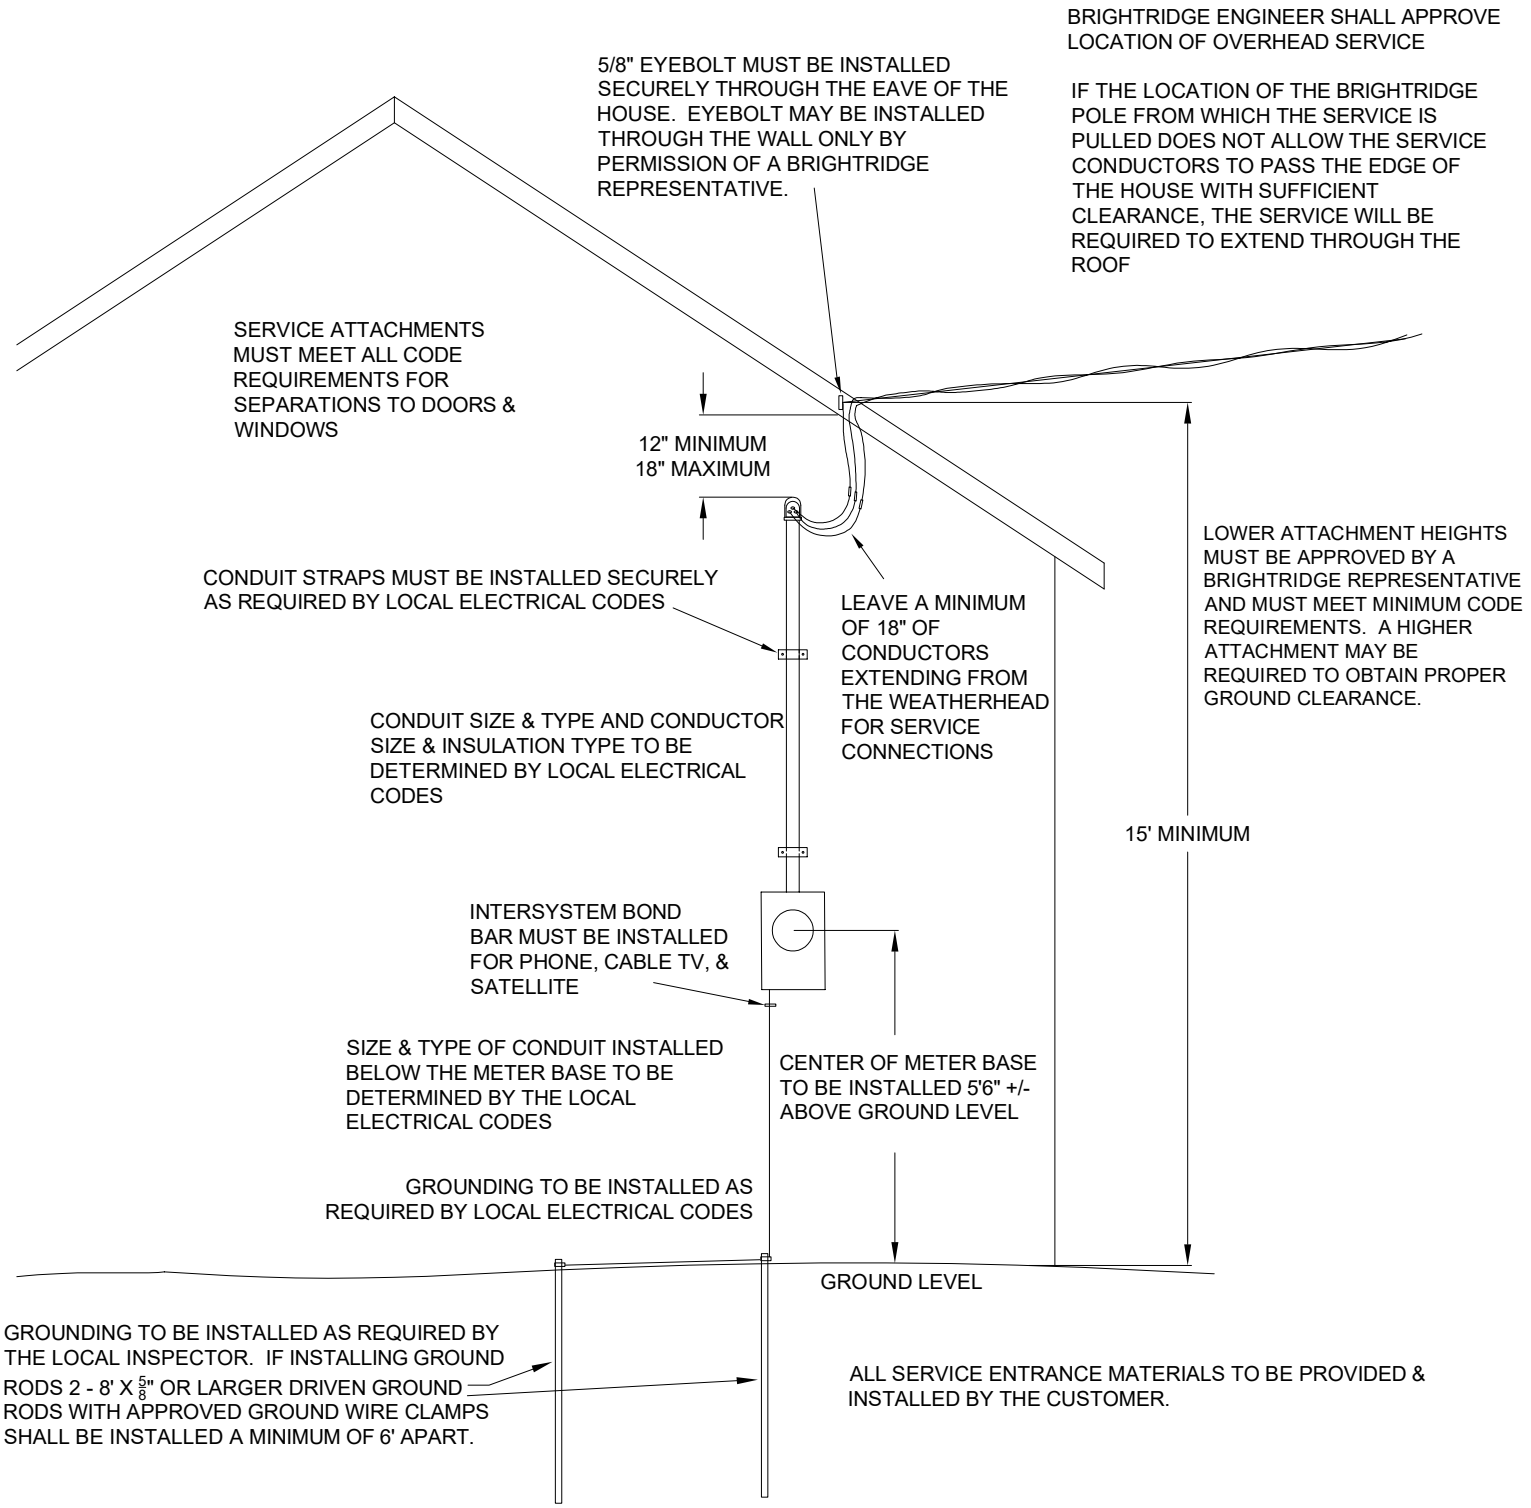TYPICAL OVERHEAD SERVICE BELOW EAVE